


STUDIO TECNICO BASILI

Dott. Geom. Federico Basili

Via della Stazione 27 - Norcia (PG) Tel. 0743/816684 - Fax. 0743/394519 - mail: studiobasili@basesas.eu

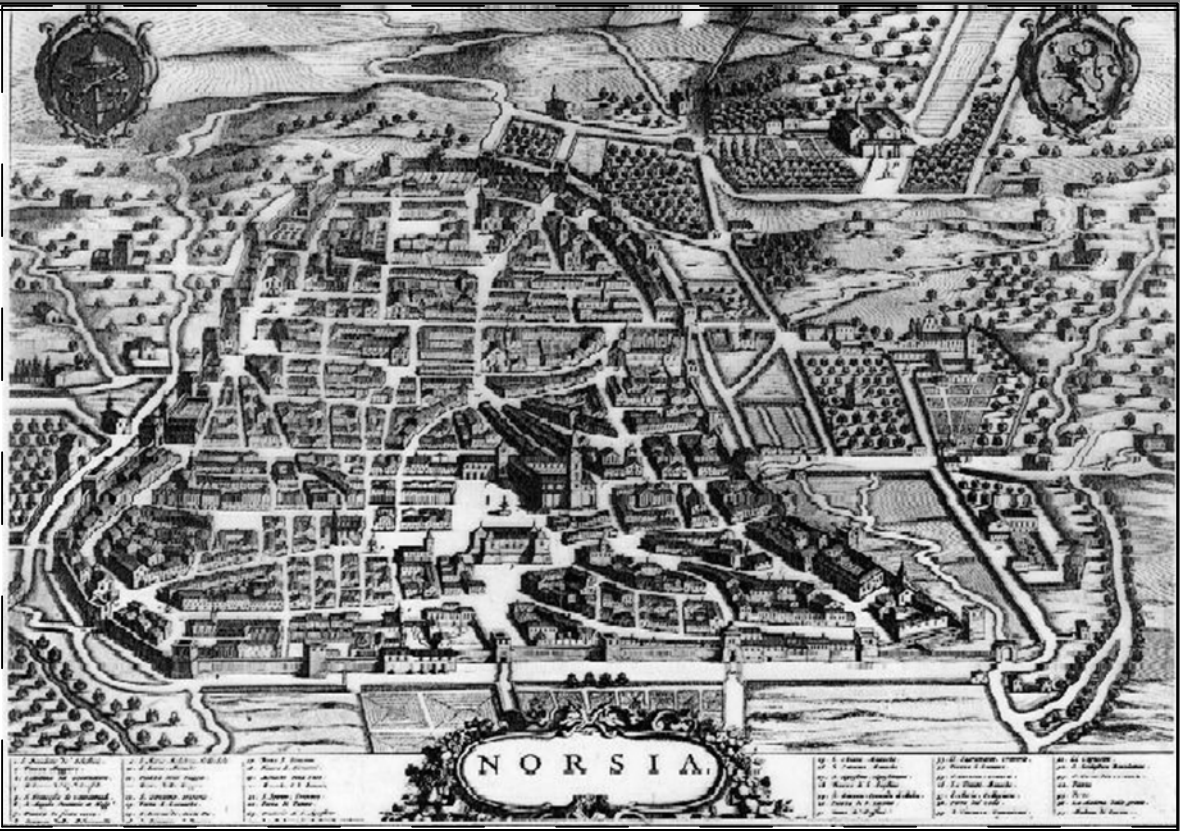

NORCIA

OGGETTO: Ristrutturazione edilizia con demolizione e ricostruzione di fabbricato esistente destinato a civile abitazione e pertinenza interna danneggiati dagli eventi sismici del 2016 e successivi

COMMITTENTE DELEGATO: Sig.r Ferminelli Augusto

ELAB.: TAV.N°:

DOC.: SP01.02

SCAVI E RIPORTI

UBICAZIONE: Norcia - Via Germania

SCALA: 1:100

DATA:

PROGETTISTI: Geom. Federico BASILI

CALCOLO SCAVI E RIPORTI

VOLUME TOTALE DI STERRO=1042 MC  
VOLUME TOTALE DI RIPORTO=131 MC

VOLUME RESIDUO DI STERRO=911 MC

AREA DI SCAVO

Architectural floor plan showing excavation (SCAVI) and fill (RIPORTI) areas. The plan includes various rooms with dimensions and labels. A blue line outlines the excavation area. Section lines A-A, B-B, and C-C are indicated. A north arrow is present.

SCAVI

RIPORTI

Cross-section diagram showing excavation (SCAVI) and fill (RIPORTI) areas. The diagram includes dimensions and labels for various parts of the structure. A yellow area indicates excavation, and a pink area indicates fill. A north arrow is present.